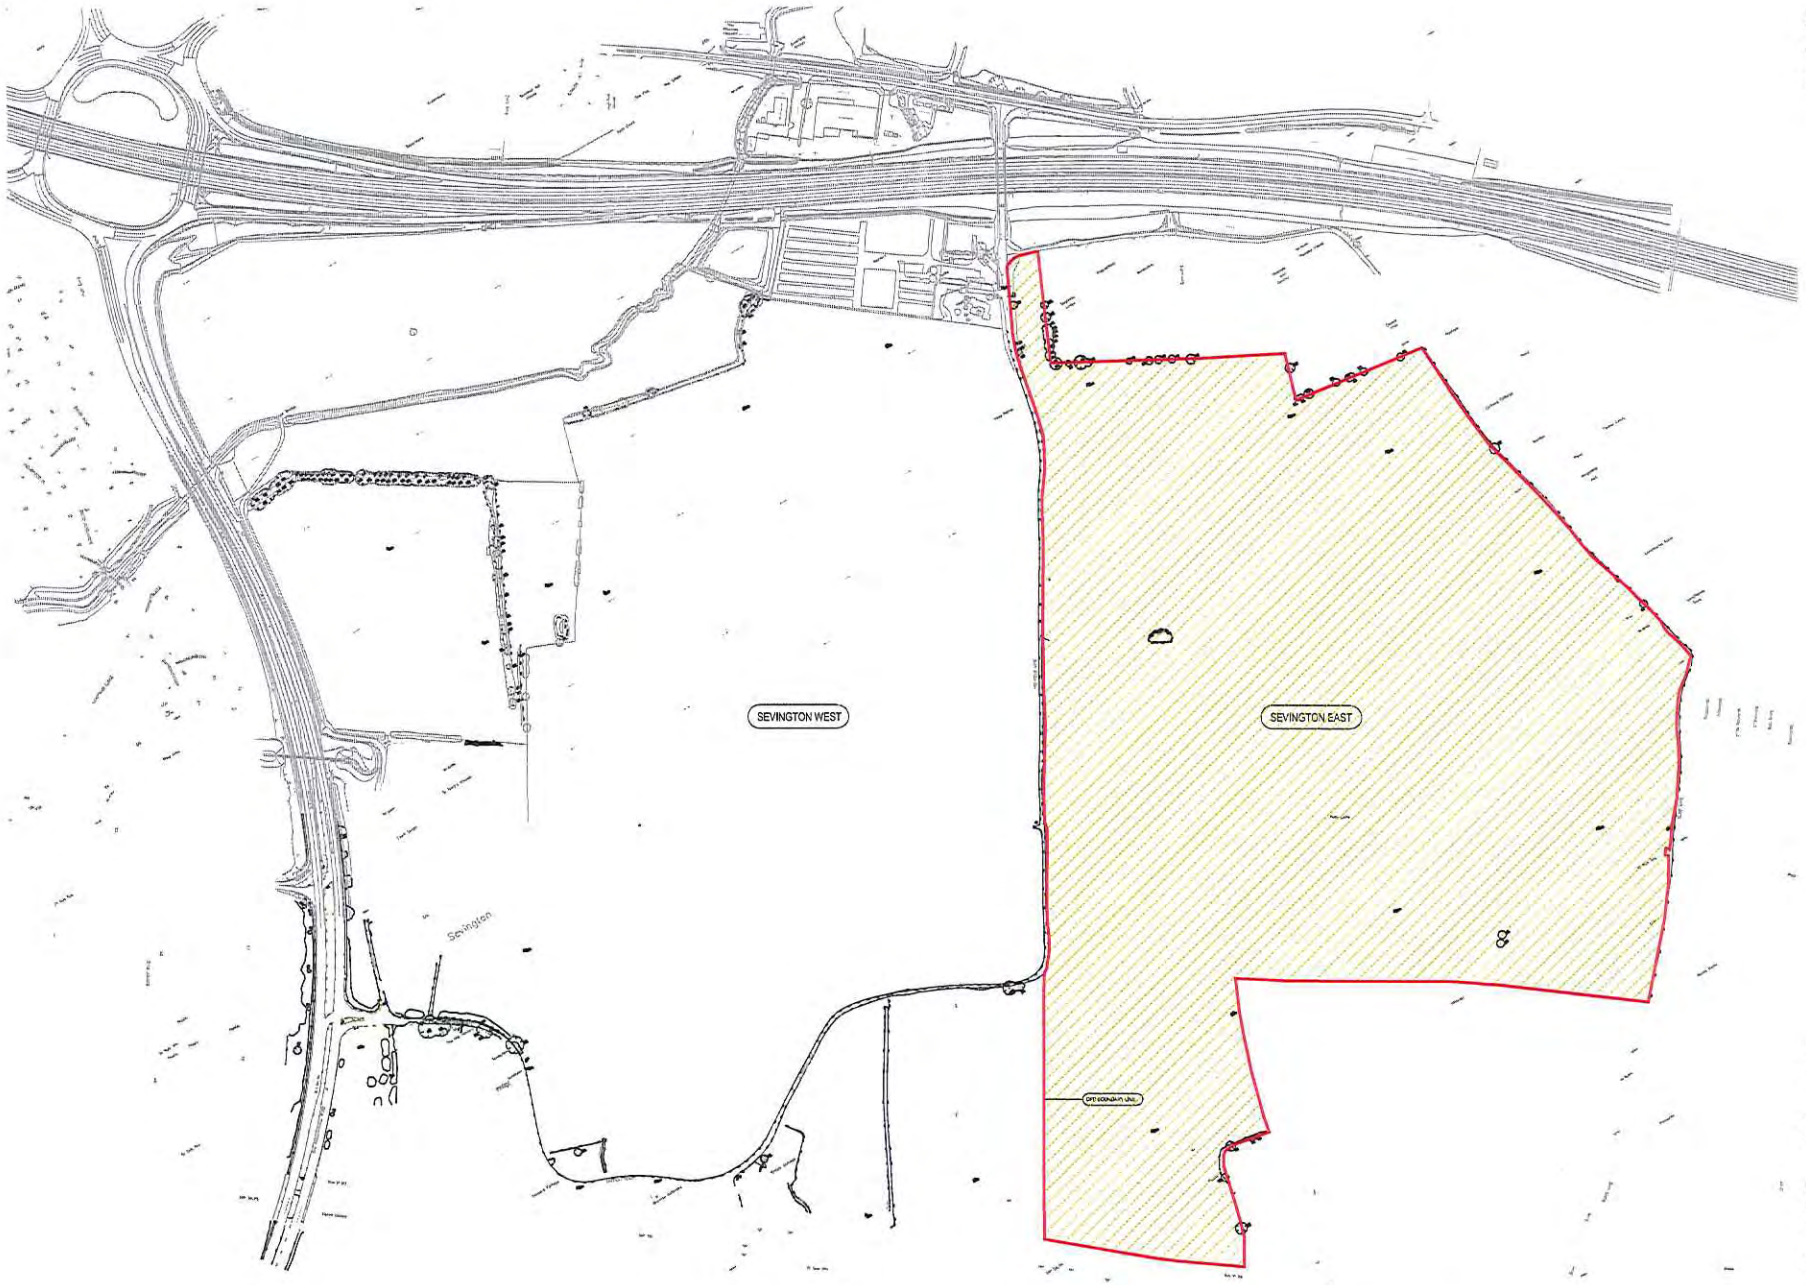

Weald East

Figured dimensions only are to be used. All dimensions to be checked on site. Differences between drawings and between drawings and specification or site to be reported to PRC Architecture and Planning Ltd.

© The copyright of the drawings and designs contained therein remains vested in PRC Architecture and Planning Ltd.

Revisions: By: Date:

Client:
DMI / AXA

Project:
SEVINGTON

Drawing Title:
SITE PLAN
Indicating AXA ownership
West and East sites

Scale @ A1: 1:2500
Project Co-Ordinator:
Date: 03.09.12

Job No: 9031
Stage:
Drawing No: FE 166
Rev: P2

Issue Status:
Construction ☐ Preliminary ☐
Information ☐ Approval ☐
Tender ☐

PRC
32 Victoria Road, Surbiton, Surrey, KT6 4JT
020 8399 5166
Fax 0709 298 2976
mail@prc-group.com
www.prcgroup.com

Architecture
Planning
Urban Design
Engineering
Landscape
Interiors

Offices
Surbiton
Milton Keynes
Warsaw